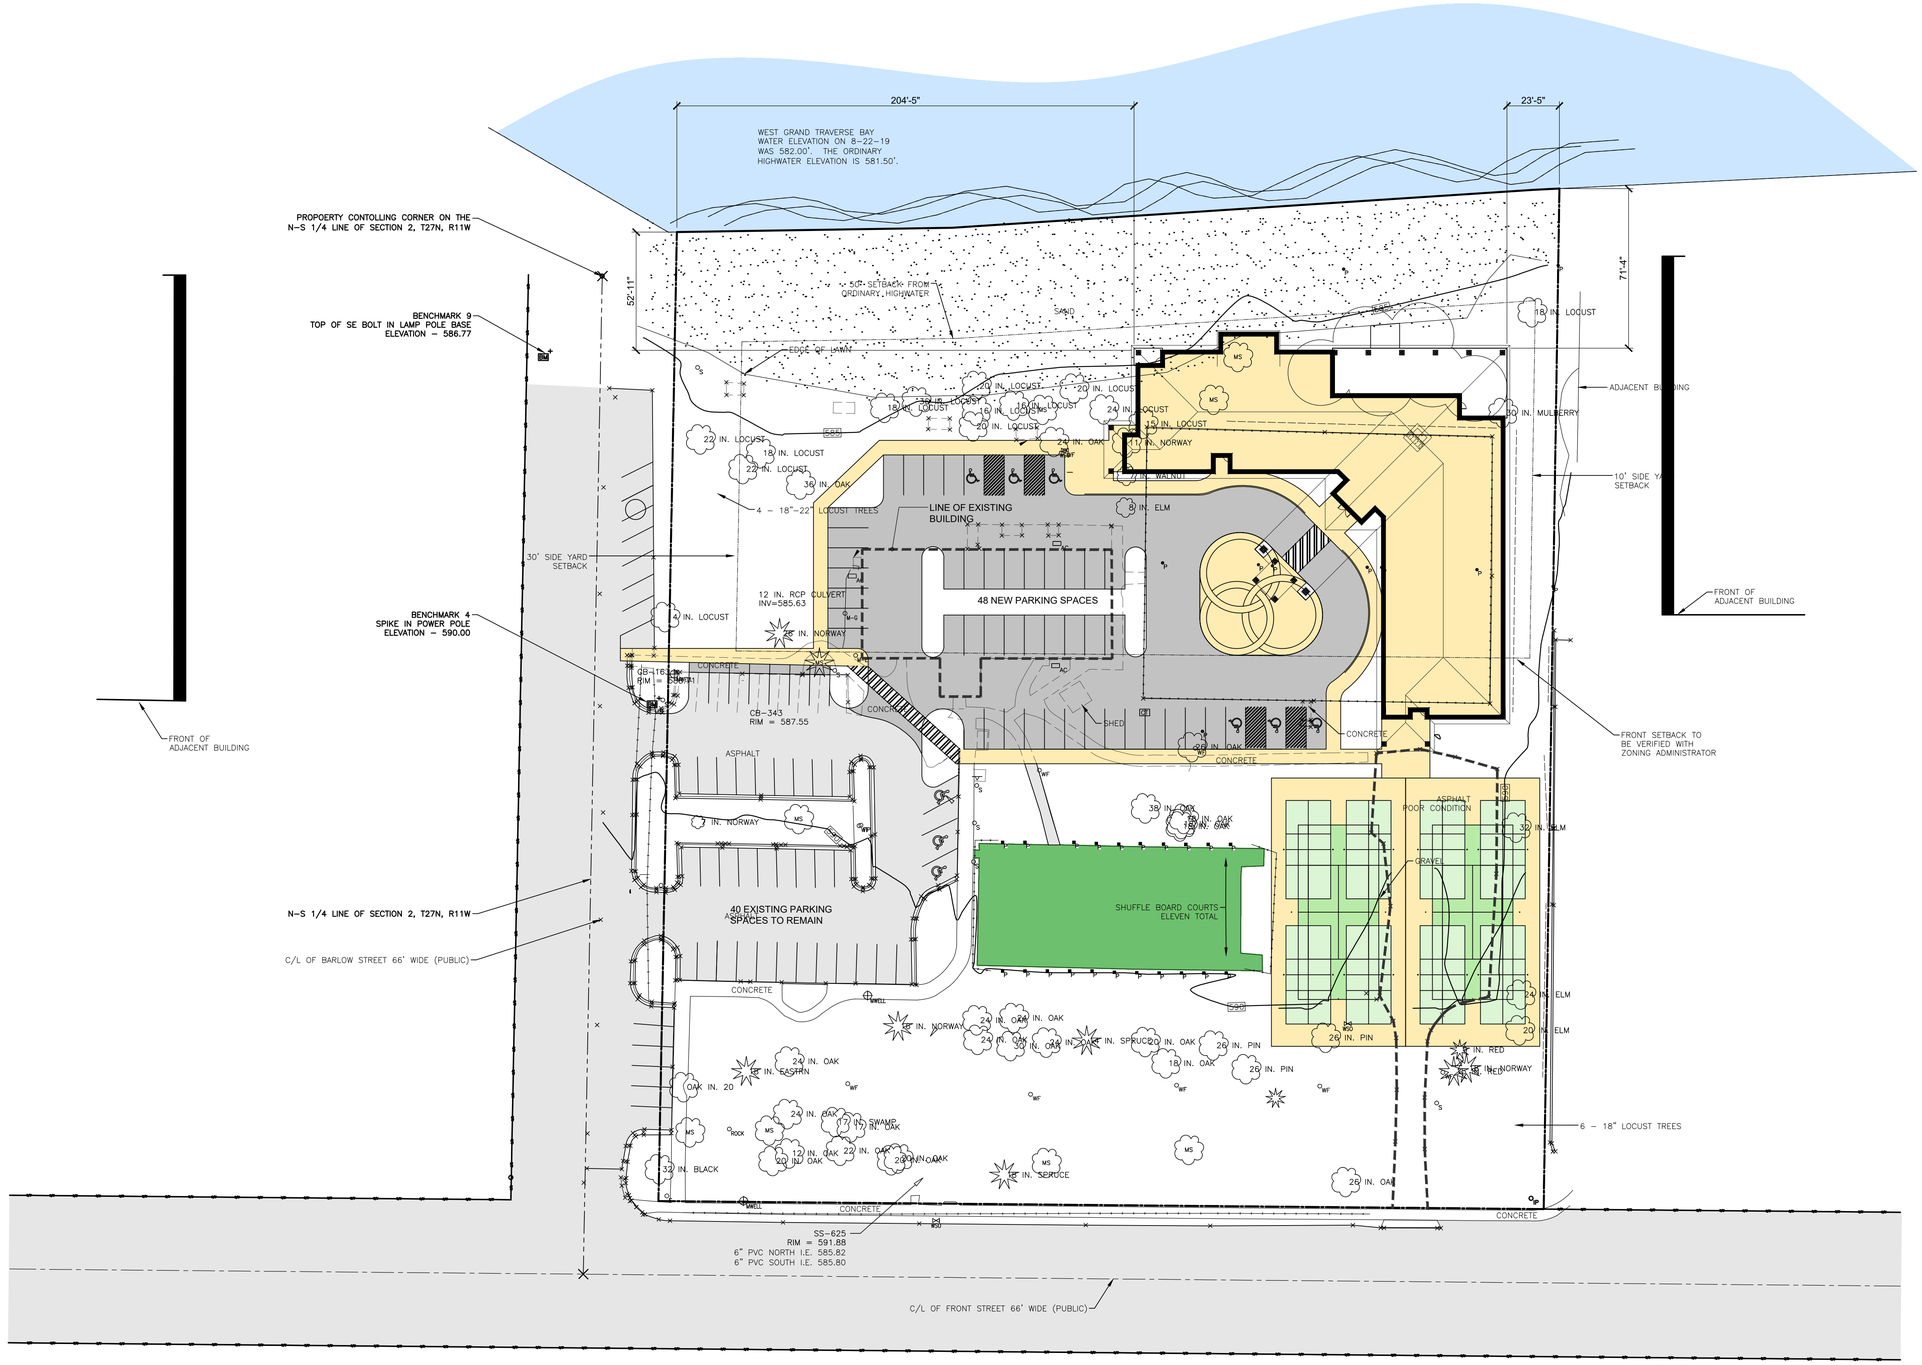

Community Preferred Site Plan

SCALE: 1/32" = 1'-0"

ISSUES:

DATE:	DESCRIPTION:
10-29-19	Preliminary
----	----
----	----
----	----
----	----
----	----
----	----
----	----
----	----
----	----
----	----
10/31/19	

PRELIMINARY

NOT FOR CONSTRUCTION

Oct. 31, 19

Proposed New Building for
Traverse City
Senior Center

1912

801 East Fronst St.
Traverse City, MI

Site Plan

environmentarchitects
call 231 946 1334
fax 231 421 5779
215 washington street,suite 1a
traverse city mi 49684
env-arch.com

A1.1