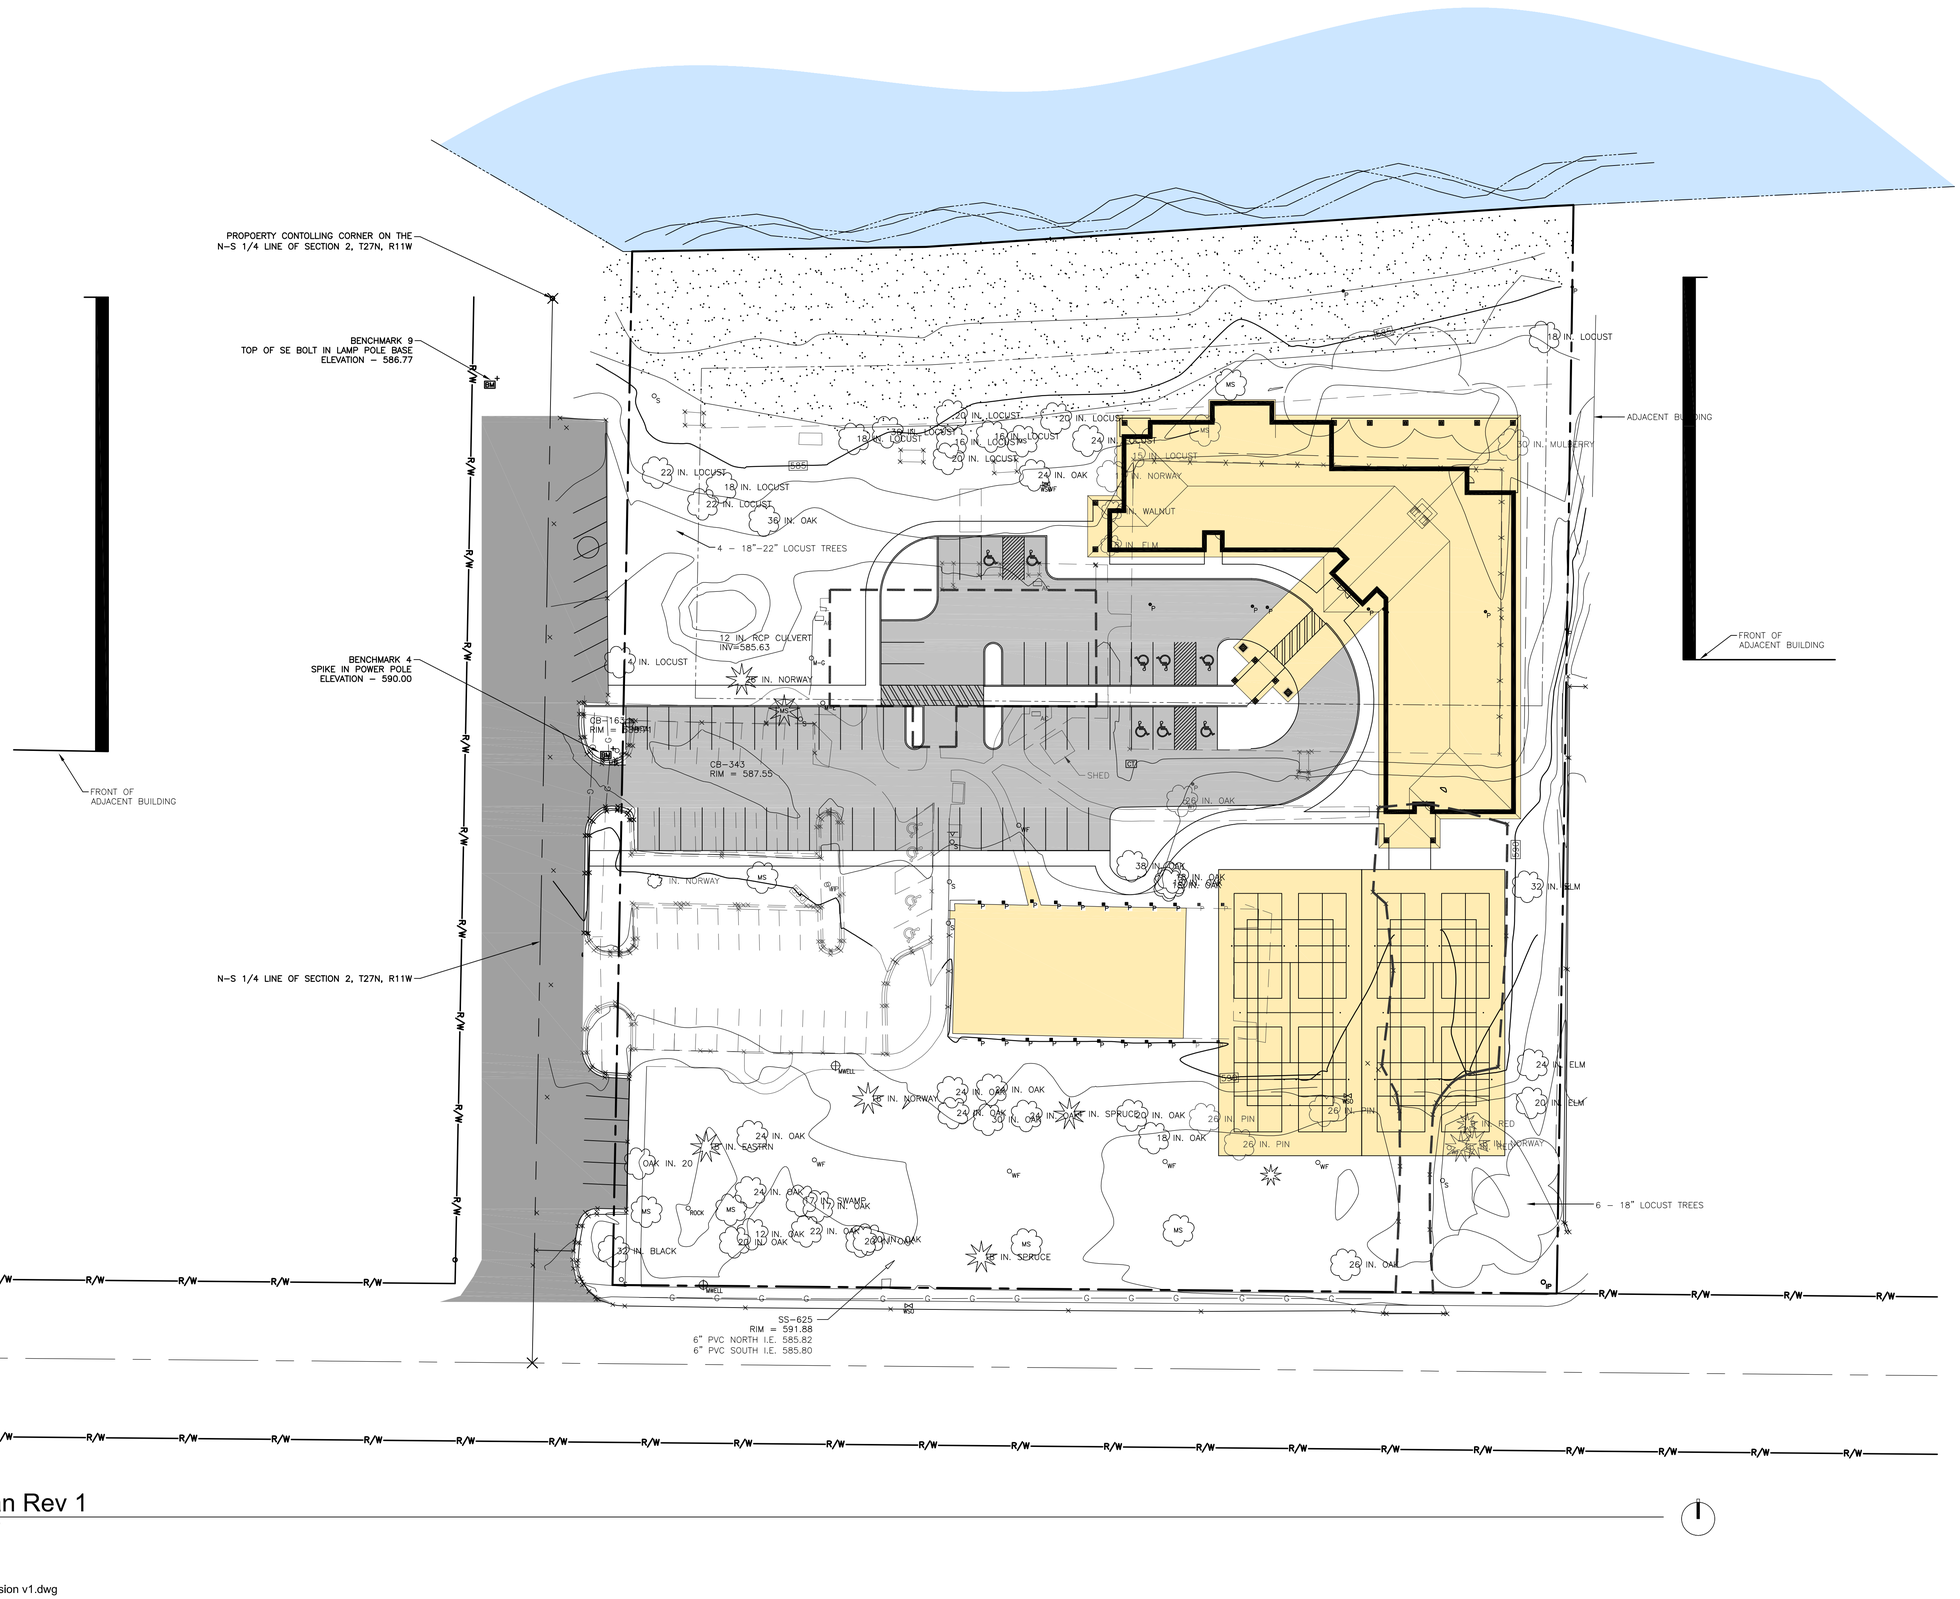

Site Plan Rev 1

SCALE: 1" = 30'-0"

11/19/2019 A1.1a Site Plan Revision v1.dwg

ISSUES:

DATE:	DESCRIPTION:
10-29-19	Preliminary
11/19/19	

PRELIMINARY

NOT FOR CONSTRUCTION

Nov. 19, 19

Proposed New Building for
Traverse City
Senior Center

1912
801 East Fronst St.
Traverse City, MI

Site Plan Revision v1

environmentarchitects
call 231 946 1234
fax 231 421 5773
215 washington street,suite 1a
traverse city mi 49684
env-arch.com

A1.1a